




SEZIONE B-B

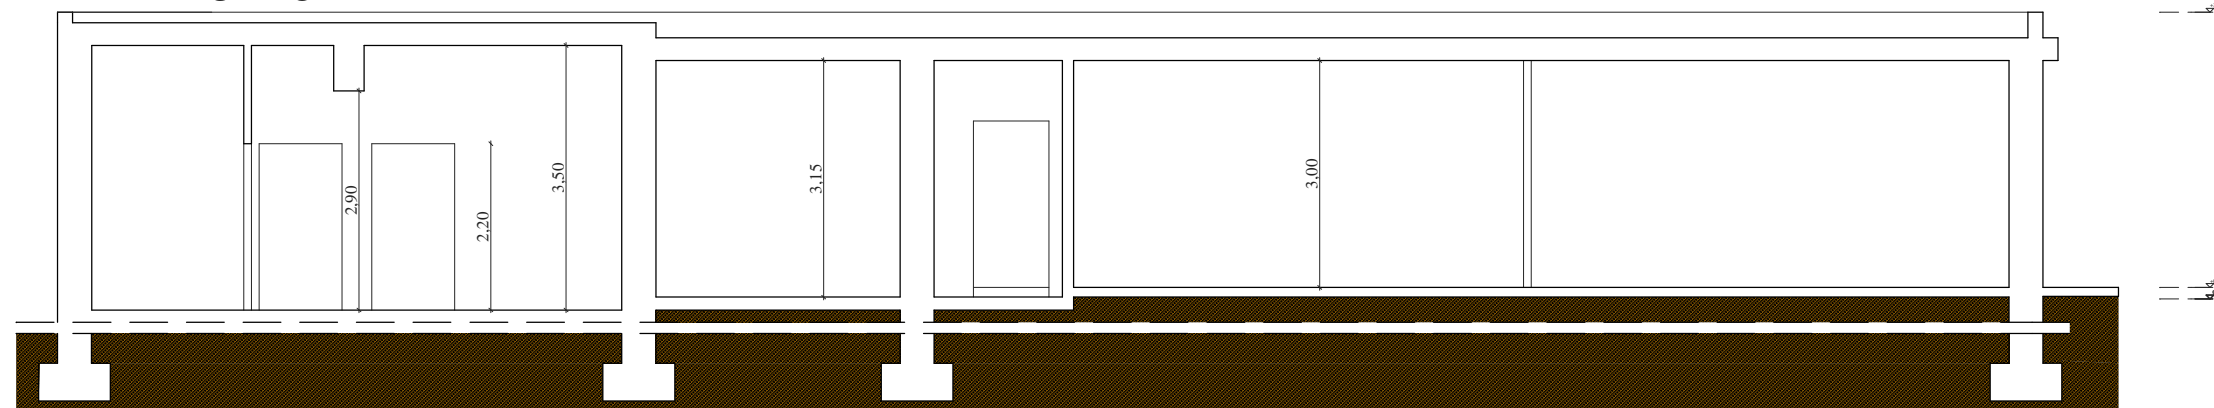



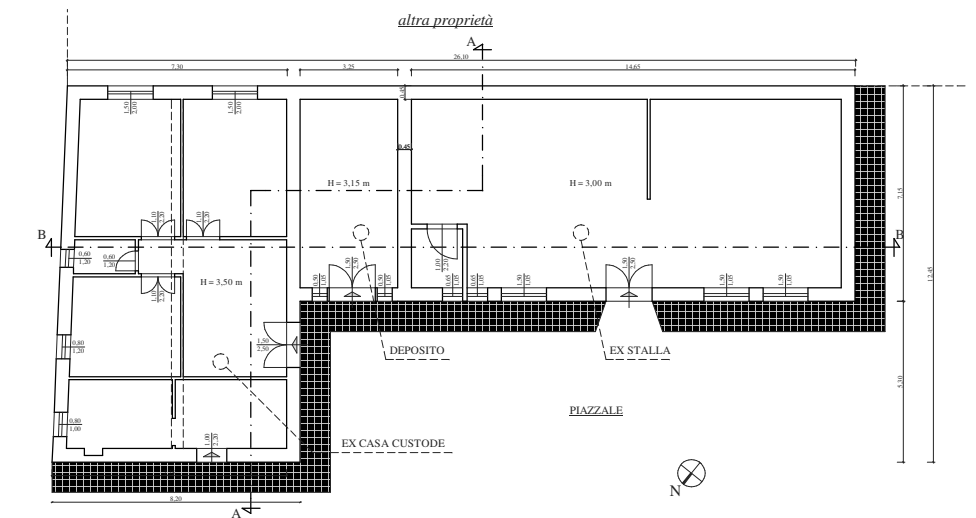

PROSPETTO NORD-EST

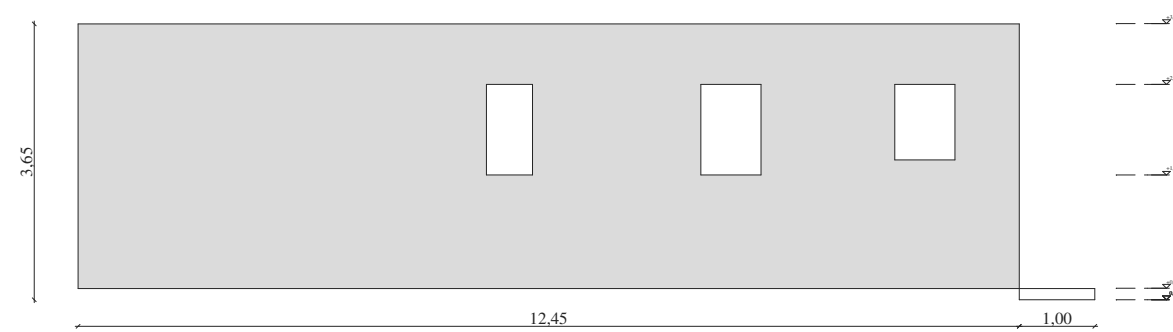



Lavori per la realizzazione di un reparto di Accettazione e Controllo Unico presso la sede centrale dell'Istituto in Foggia alla via Manfredonia

ai sensi dell'art. 23, comma 8 del D. Lgs. 18 aprile 2016, n. 50

IL TECNICO



ing. DE NICOLO' Nicola

ELABORATI

PROSPETTI STATO DEI LUOGHI
SEZIONI STATO DEI LUOGHI

A4

SCALA:	1:10.000	1:5.000	1:2.000	1:1.000	1:500	1:200	1:100	1:50	1:20
--------	----------	---------	---------	---------	-------	-------	--------------	------	------

Data: maggio 2019	Formato Tavola:	Ult. Agg:	File Agg:
-------------------	-----------------	-----------	-----------